
BEST POSSIBLE SUBDIVISION OF THE RESIDENTIAL PROPERTY OF W. PEARCE

ON S.W. 1/4 13-24-1 W 5TH

Scale 1" = 150'

No 12268 of The Calgary Assessment of 1917

EXHIBIT - 4

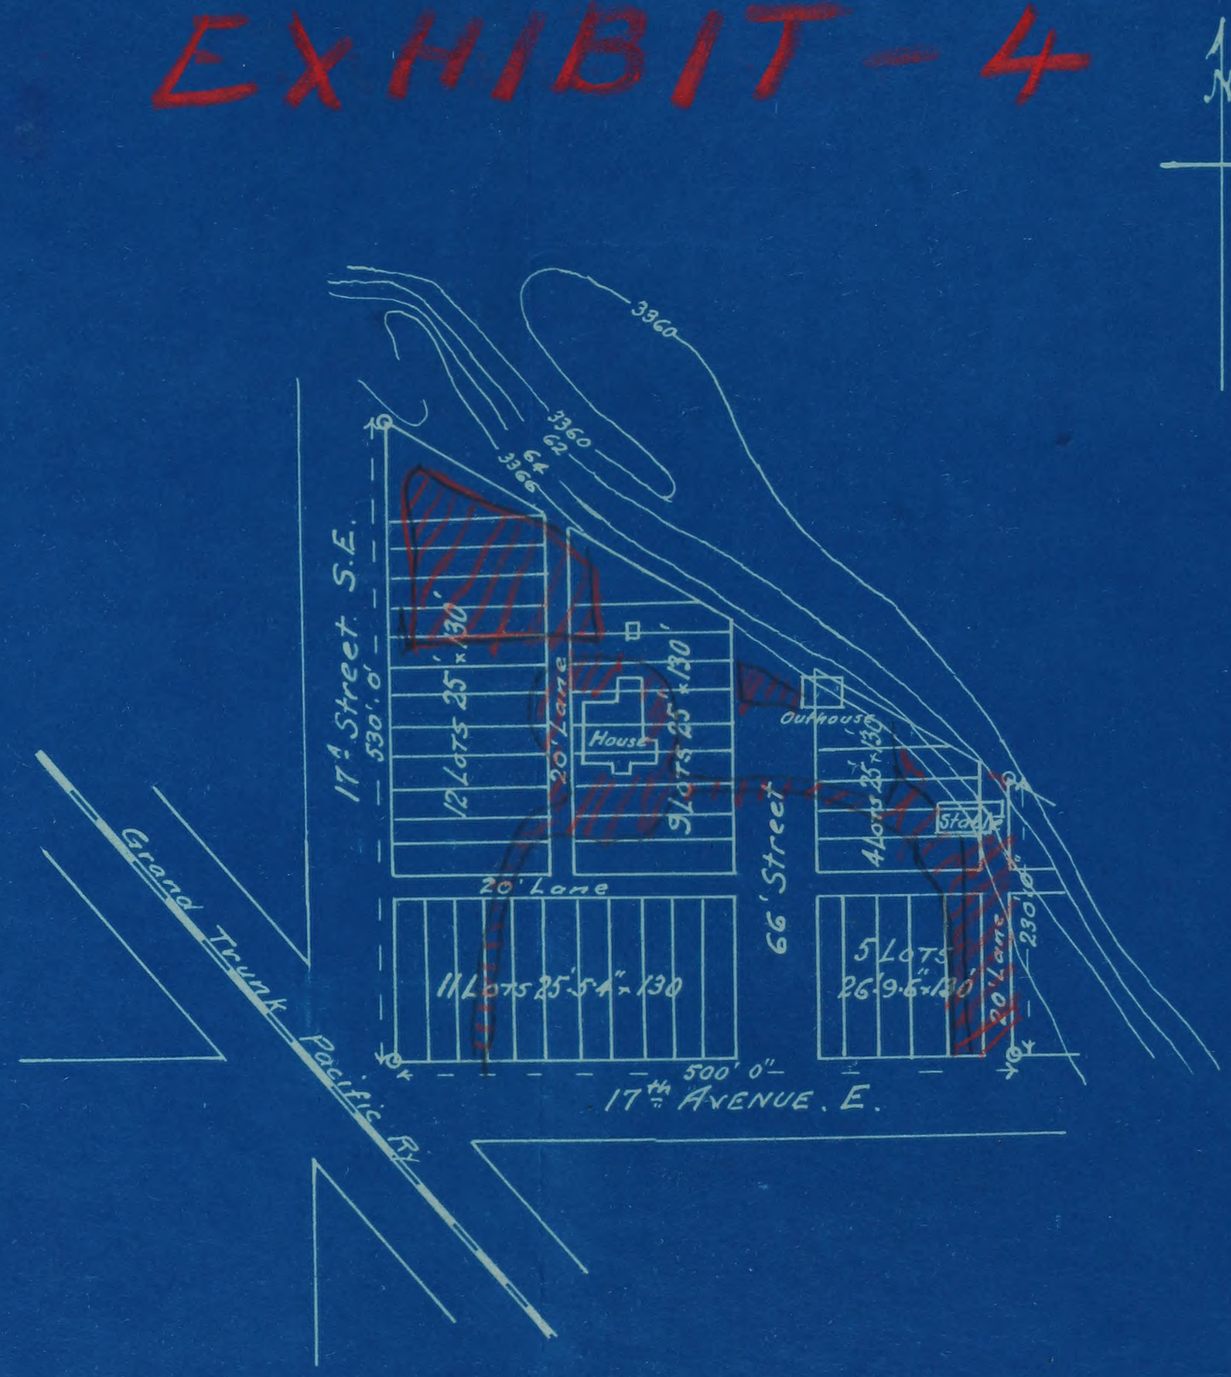

Positions of Buildings & Contour lines taken from Maps prepared in City Engineers Office Index No 553, File (5) 164 approved by G.W. Craig, City Engineer, dated 17/2/14.

BEST POSSIBLE SUBDIVISION OF T


PROPERTY OF W. PE

ON. S.W.¼ 13-24-1 W5TH

Scale 1" = 150'

Nº 12268 of The Calgary Assessment


EXHIBIT

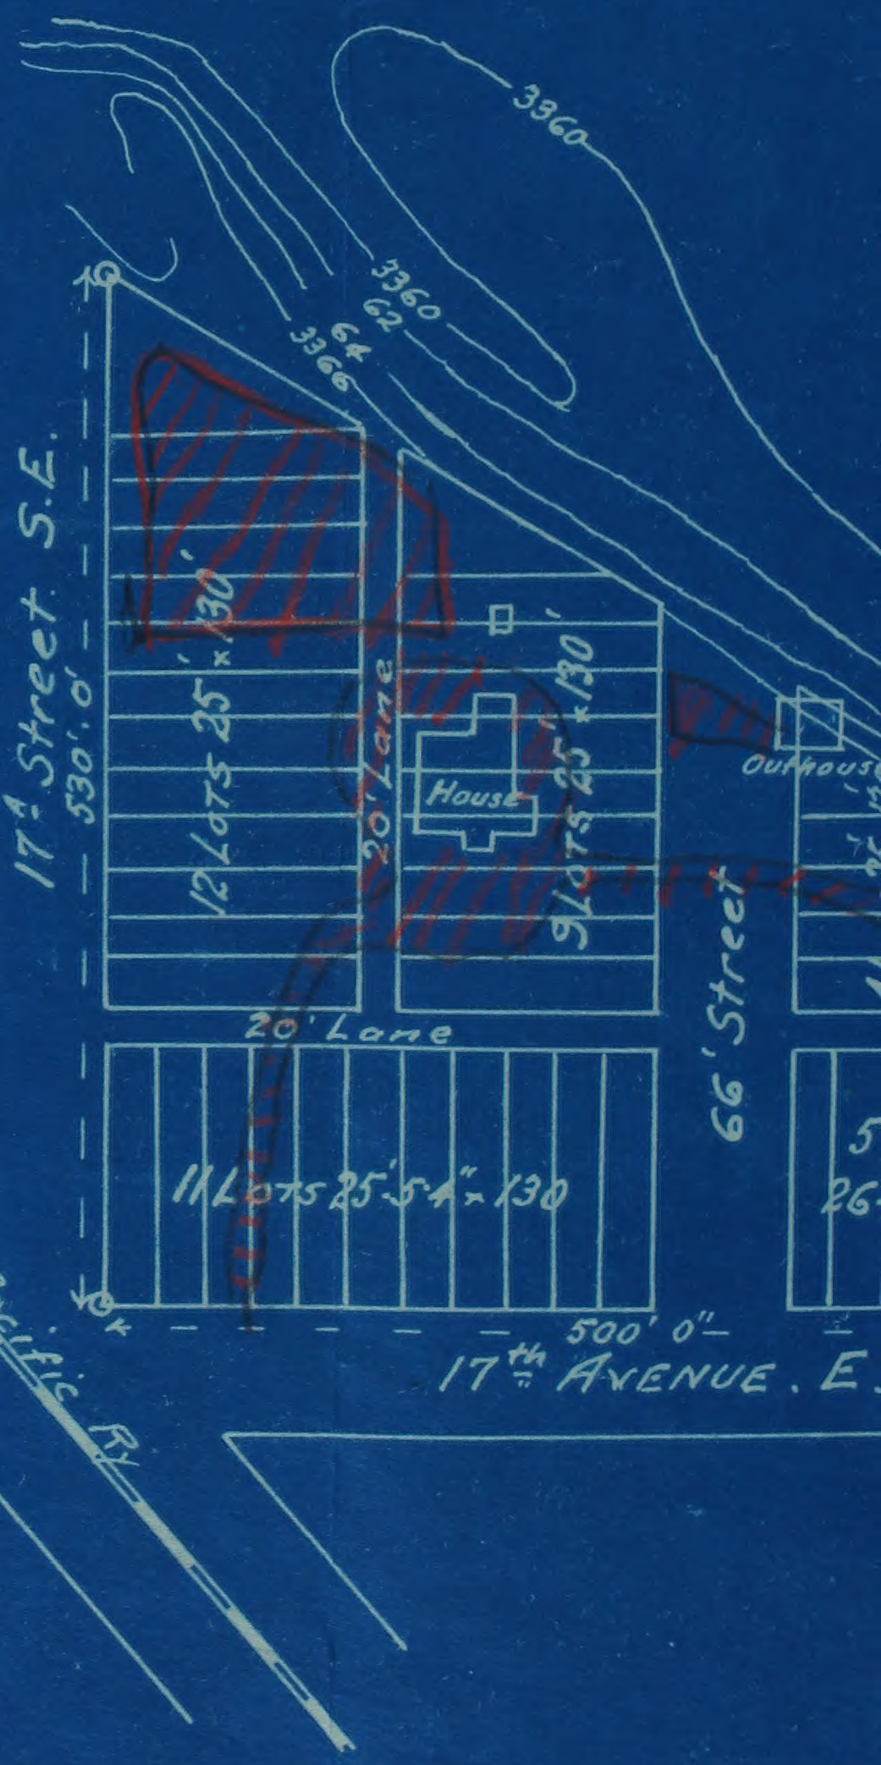

Positions of Buildings & Contour lines taken from Maps prepared in City Engineers Office

SUBDIVISION OF THE RESIDENTIAL
OPERTY OF W. PEARCE
ON. S.W. 1/4 13-24-1 W5TH
Scale 1" = 150'
368 of The Calgary Assessment of 1917

EXHIBIT - 4

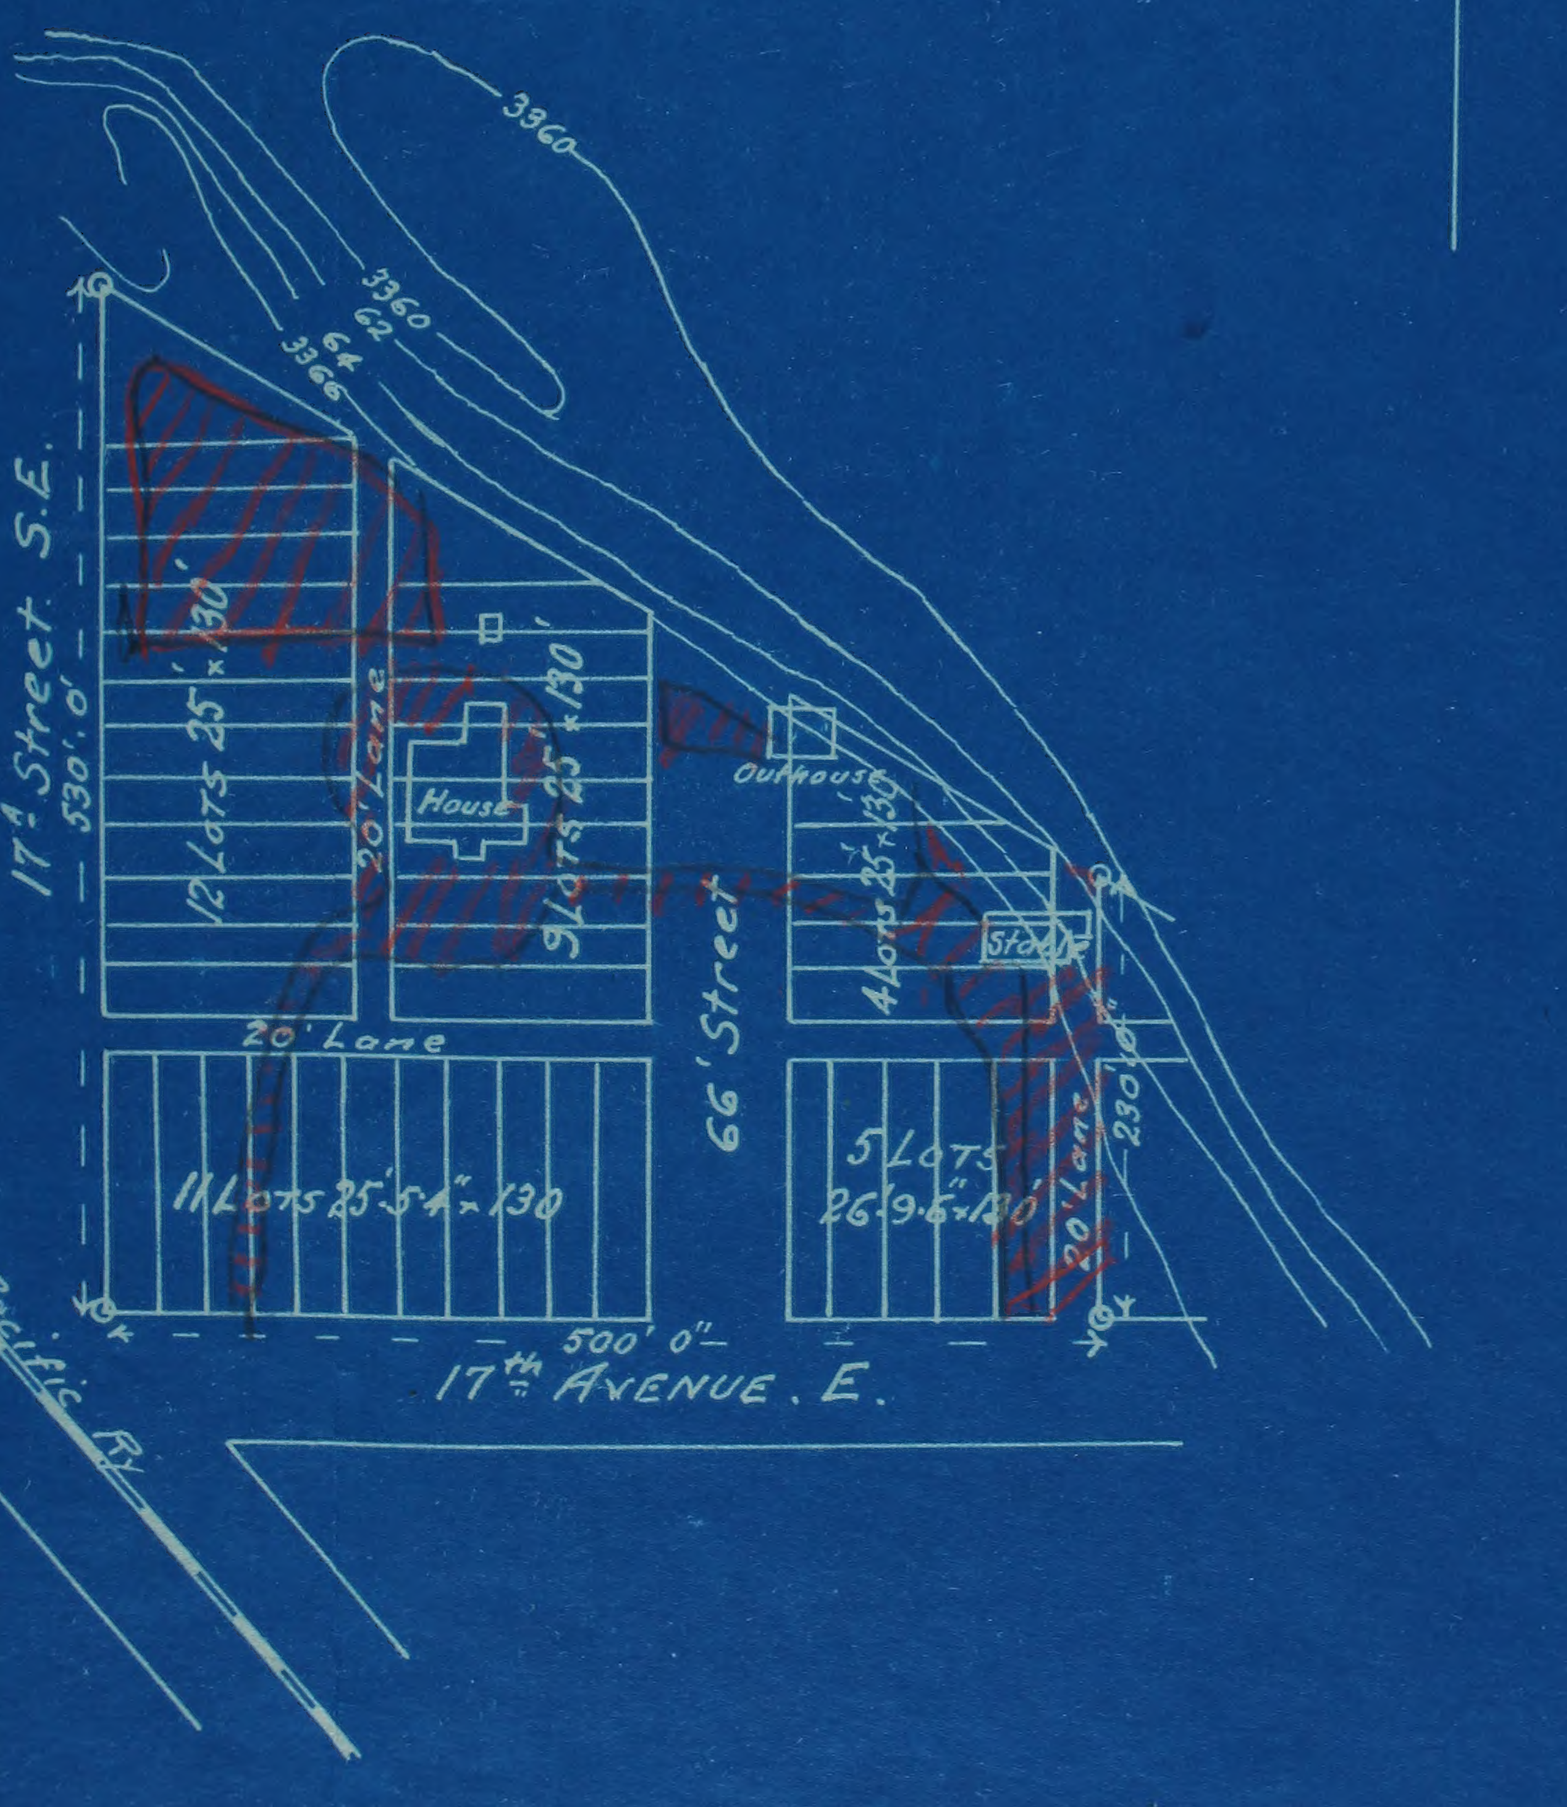

Contour lines taken from
City Engineers Office

SUBDIVISION OF THE RESIDENTIAL


PROPERTY OF W. PEARCE

ON. S.W.¼ 13-24-1 W5TH

Scale 1" = 150'

268 of The Calgary Assessment of 1917

EXHIBIT - 4

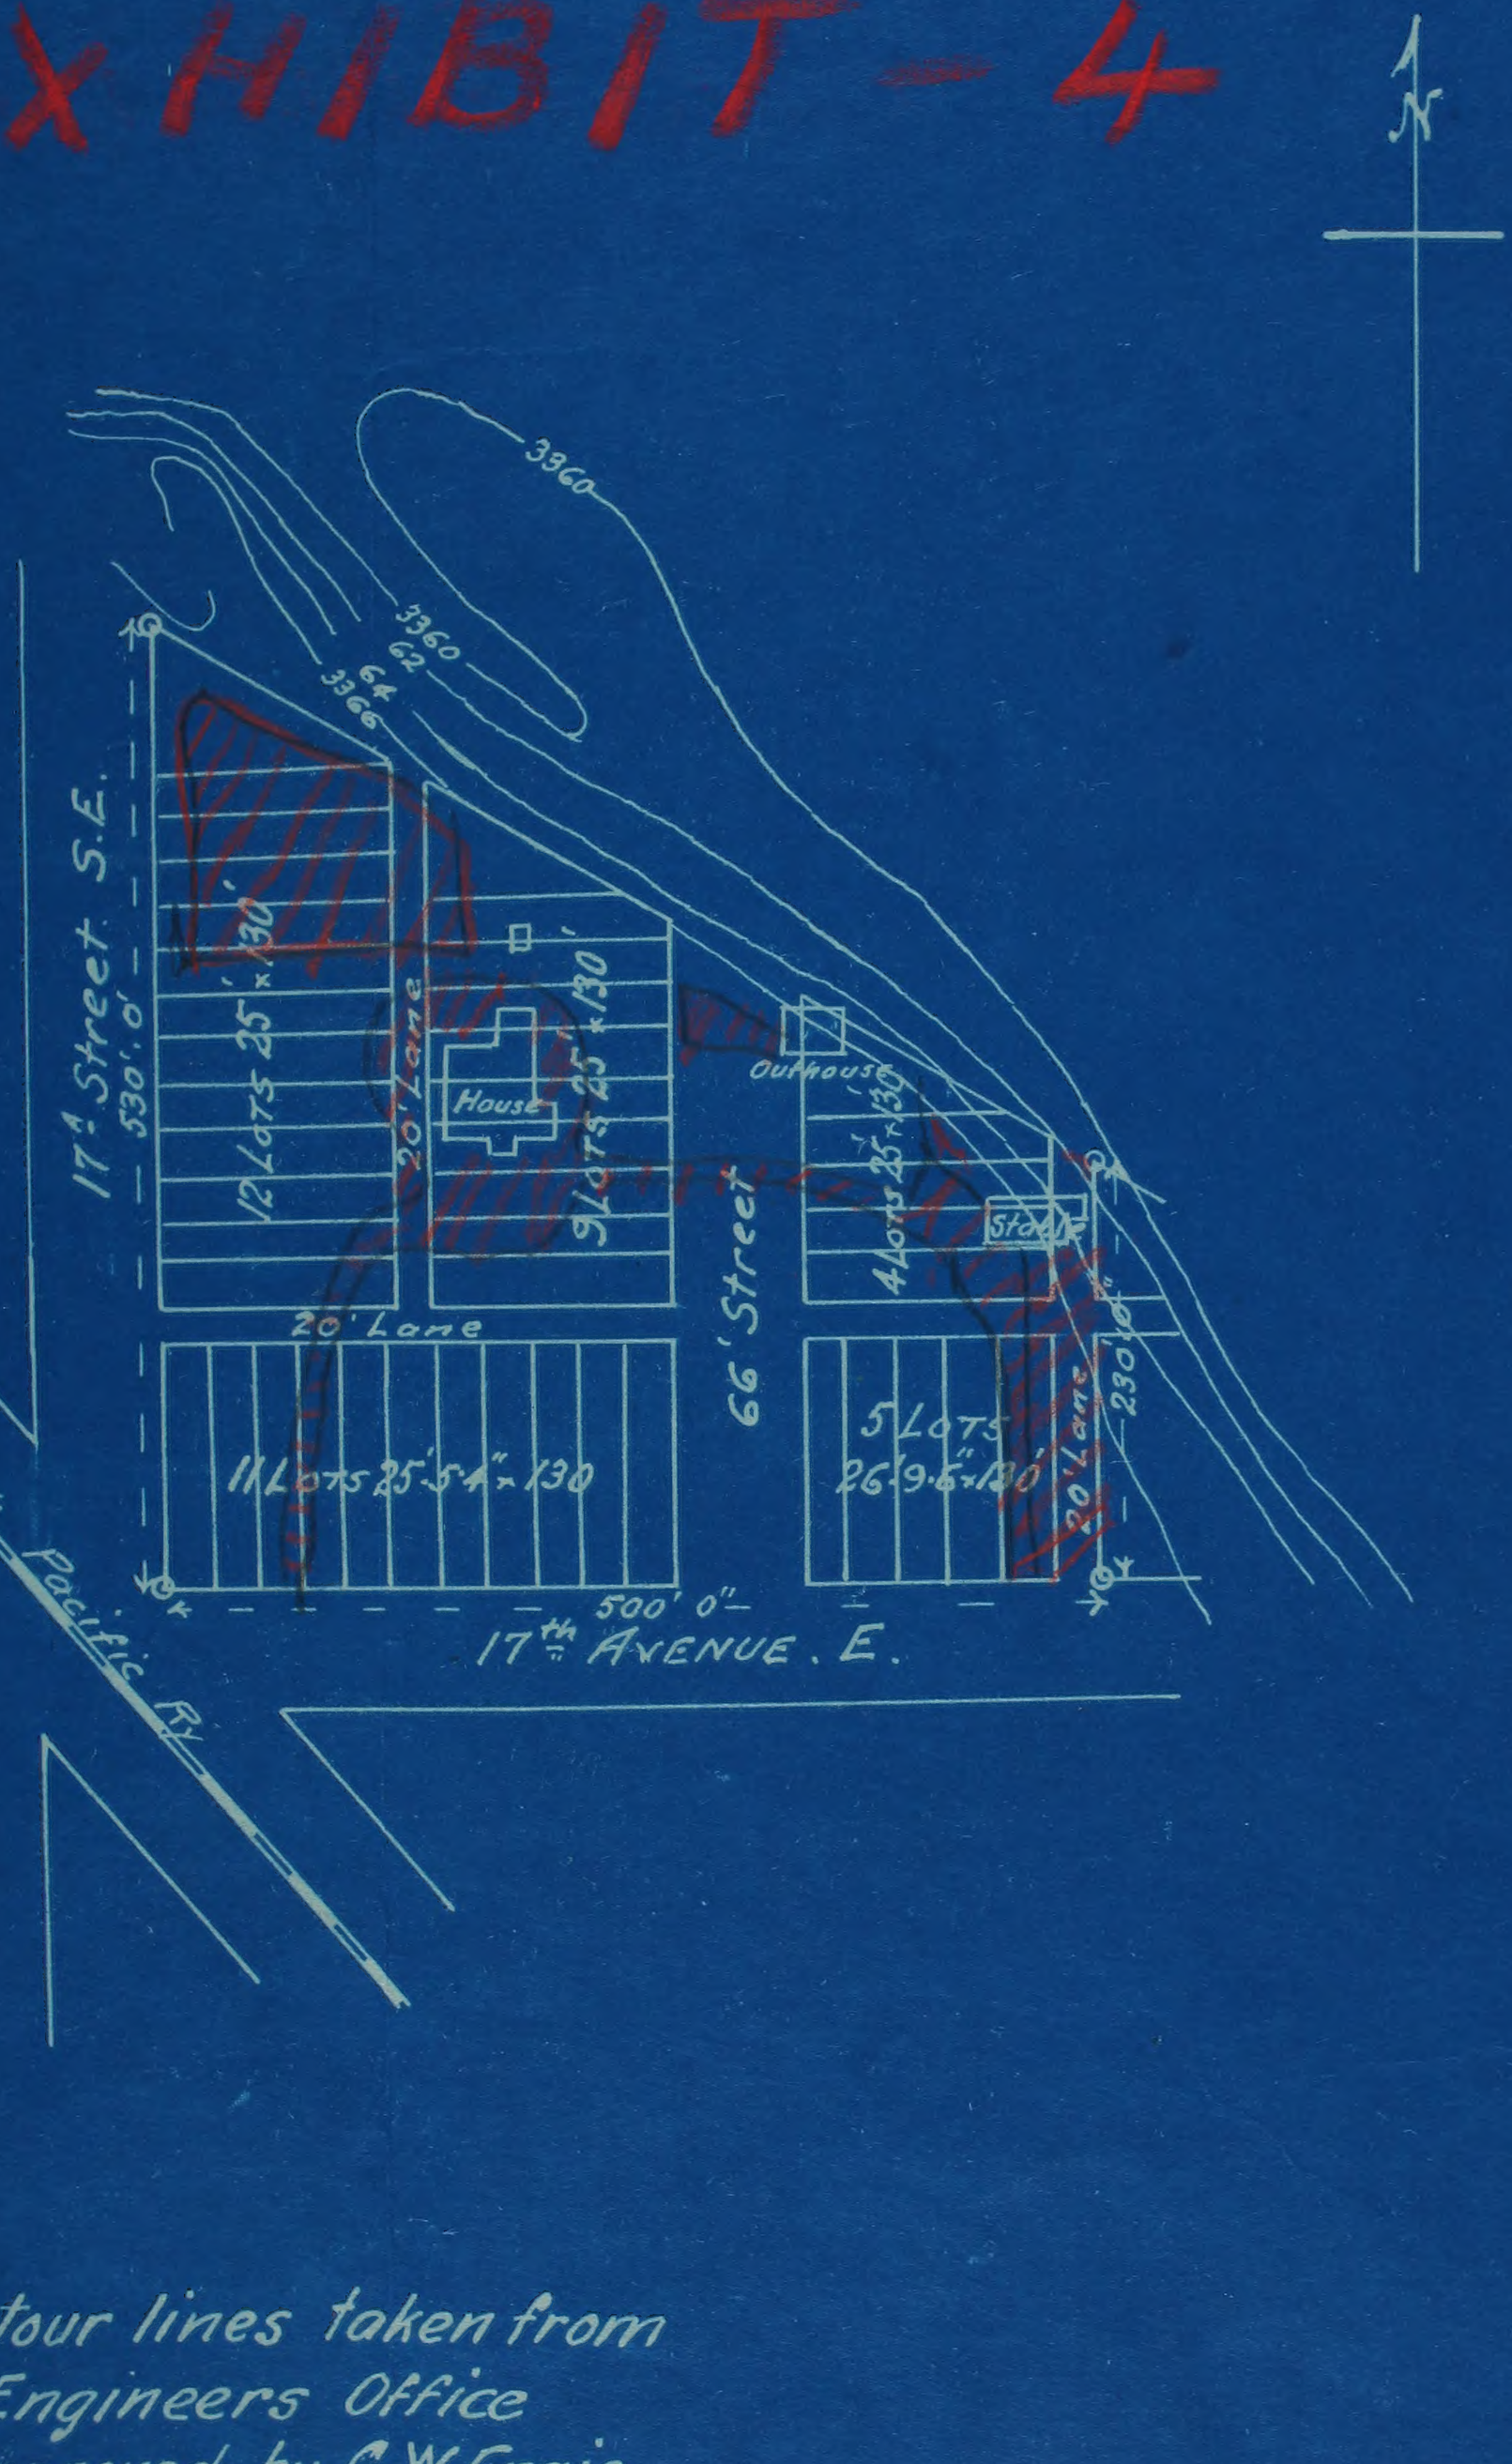

Contour lines taken from
City Engineers Office
54 approved by G.W. Craig,
17/2/14.

BEST POSSIBLE SUBDIVISION OF T


PROPERTY OF W. PE

ON. S.W.¼ 13-24-1. W 5TH M.

Scale_1" = 150'

Nº 12268 of The Calgary Assessment

EXHIBIT

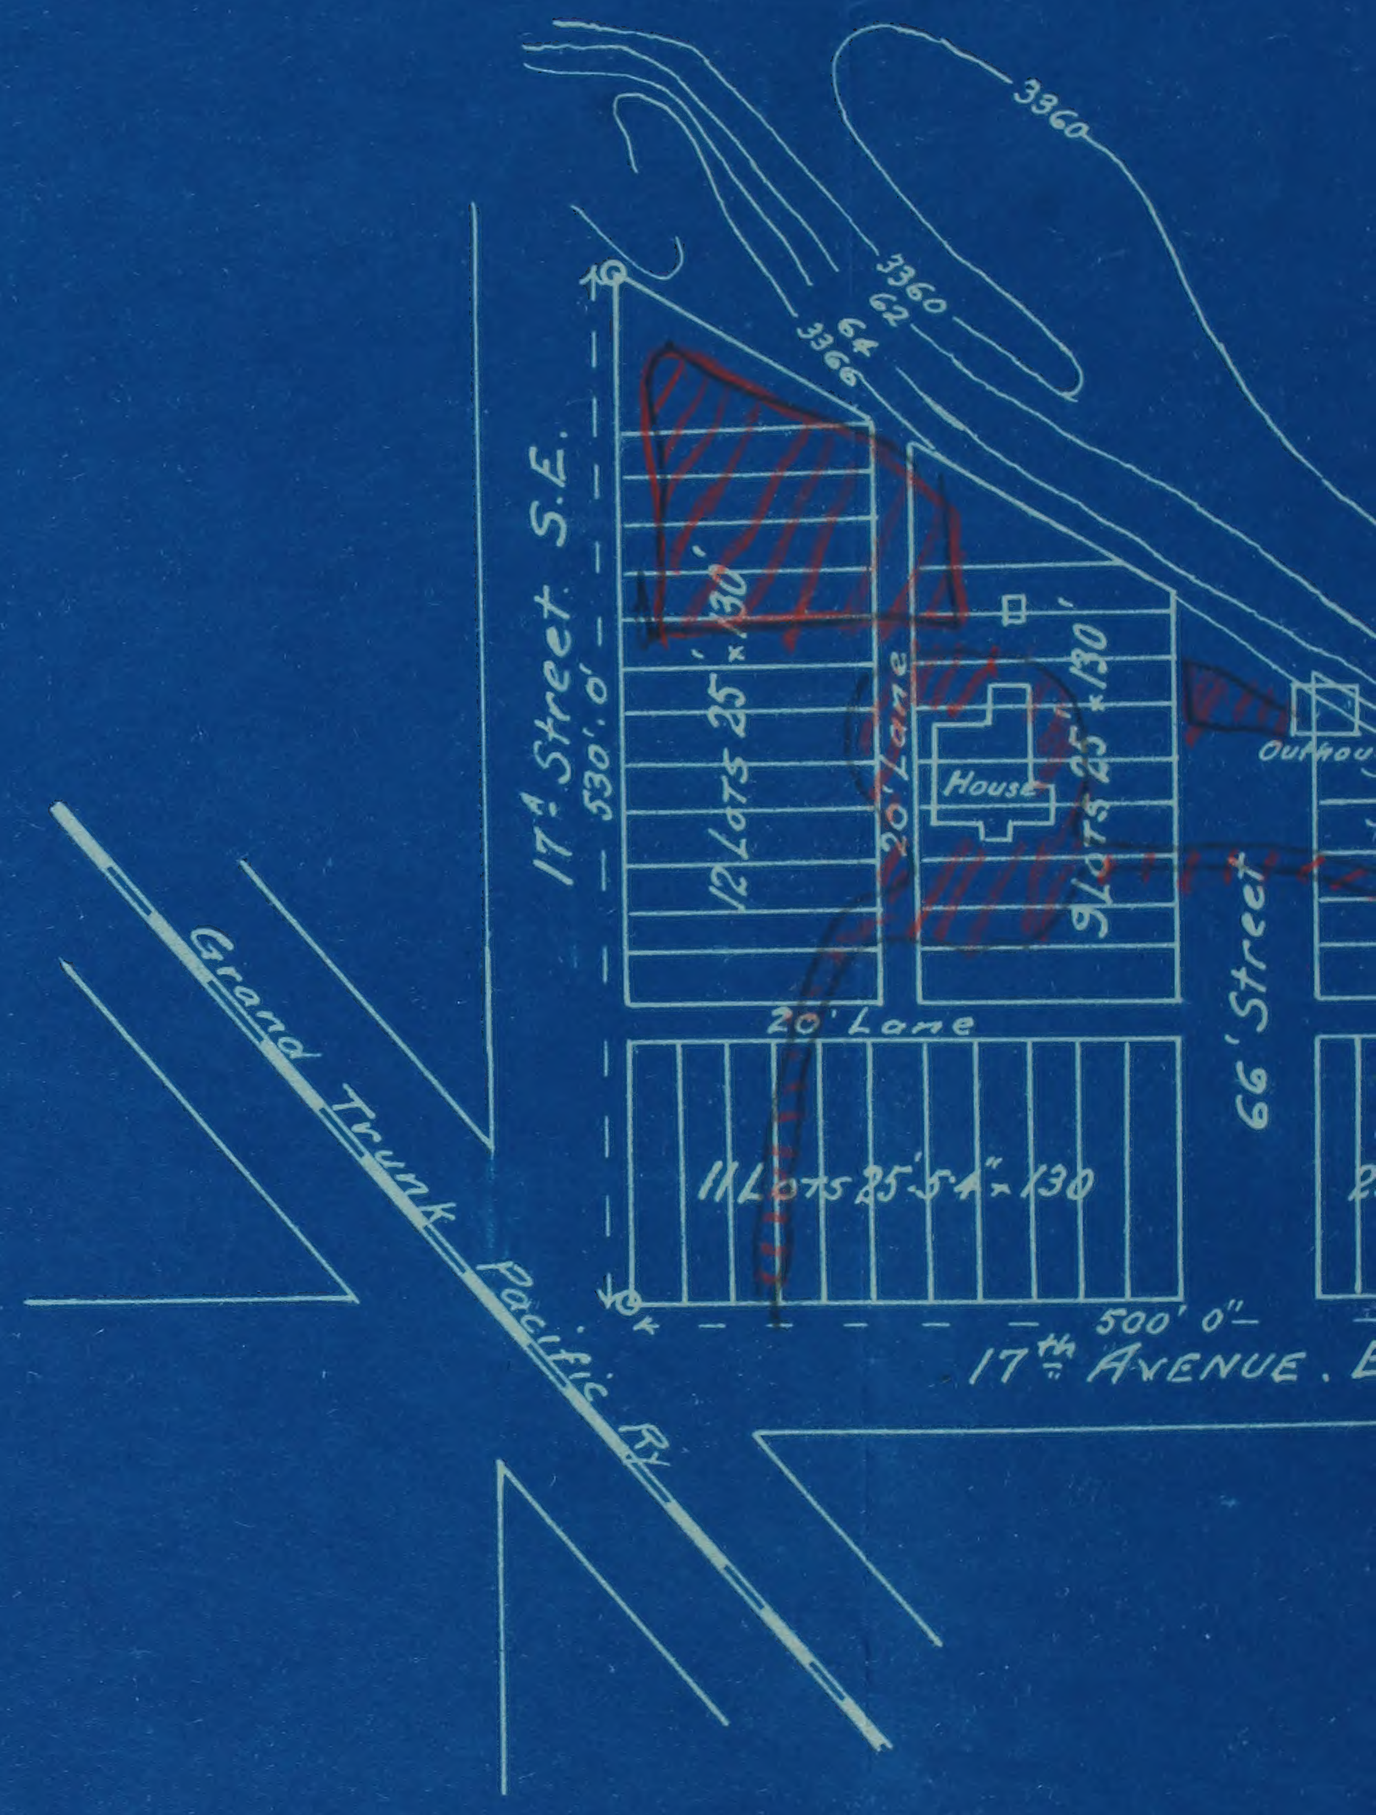

Positions of Buildings & Contour lines taken from Maps prepared in City Engineers Office Index Nº553, File (5)164 approved by G.W. Craig, City Engineer, dated 17/2/14.

74-169- 918.2

4

[1974-169-918-002-012]

[1974-